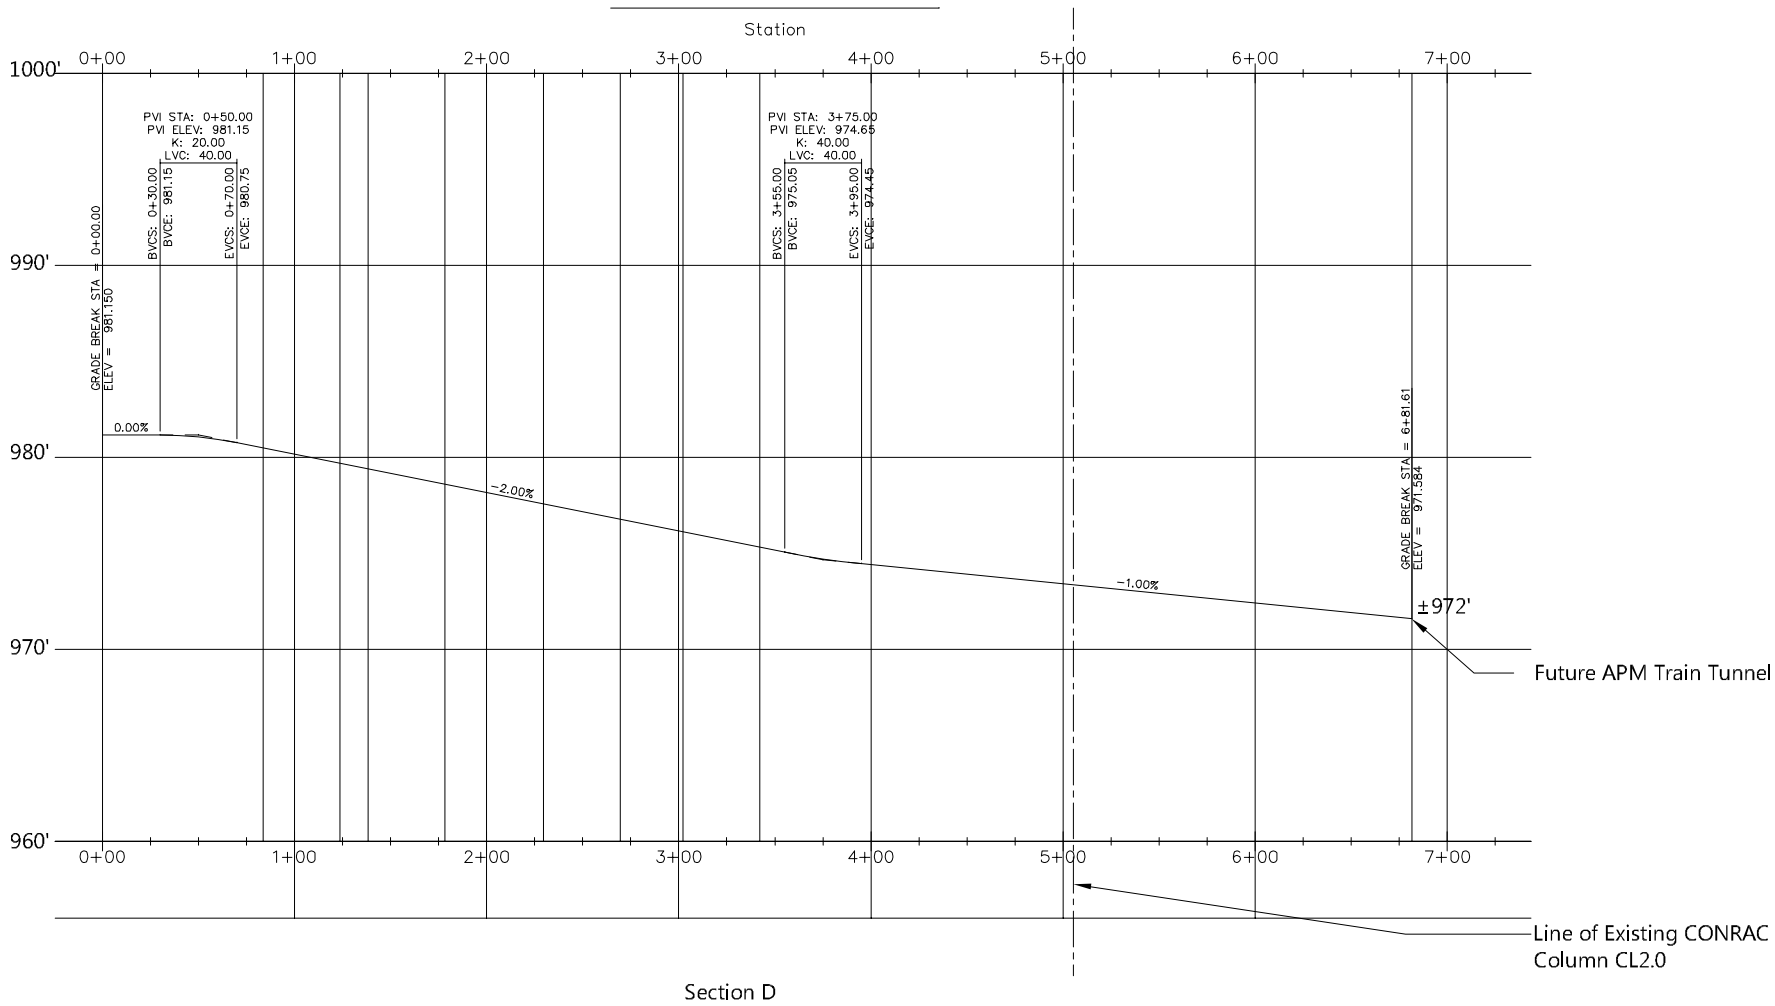

Section D

SOURCES: TCE Architects, LLC., December 2014; Heery International, Inc., Decemberr 2014.
PREPARED BY: Ricondo & Associates, Inc., December 2014; TCE Architects, LLC., December 2014.

EXHIBIT 3

NORTH 0 100 ft.

Tunnel Clear Zone

Drawing: T:\118.11-Plane Train Turn-back_CADD\scheme-b\EXHIBIT-C-2014-10-16.dwg_Layout: EXHIBIT-3_Dec 02, 2014, 11:06am